

PROJECT PURPOSE


**Improve east-west connectivity north of SR 129
in the City of Hamilton to reduce congestion and increase mobility
in support of current and planned economic growth in the City of Hamilton
and western Butler County, as identified in *Plan Hamilton*.**


PRIMARY NEEDS


- **Improve East-West Connectivity**
- **Address Insufficient Crossings of the Great Miami River**
- **Address Lack of Grade-Separated Railroad Crossings**
- **Address Mobility/Congestion on Local Road Network**
- **Improve Safety**


SECONDARY NEEDS

- **Support Economic Development**
- **Improve Bike/Pedestrian Connectivity**
- **Improve Multimodal Linkage**

 


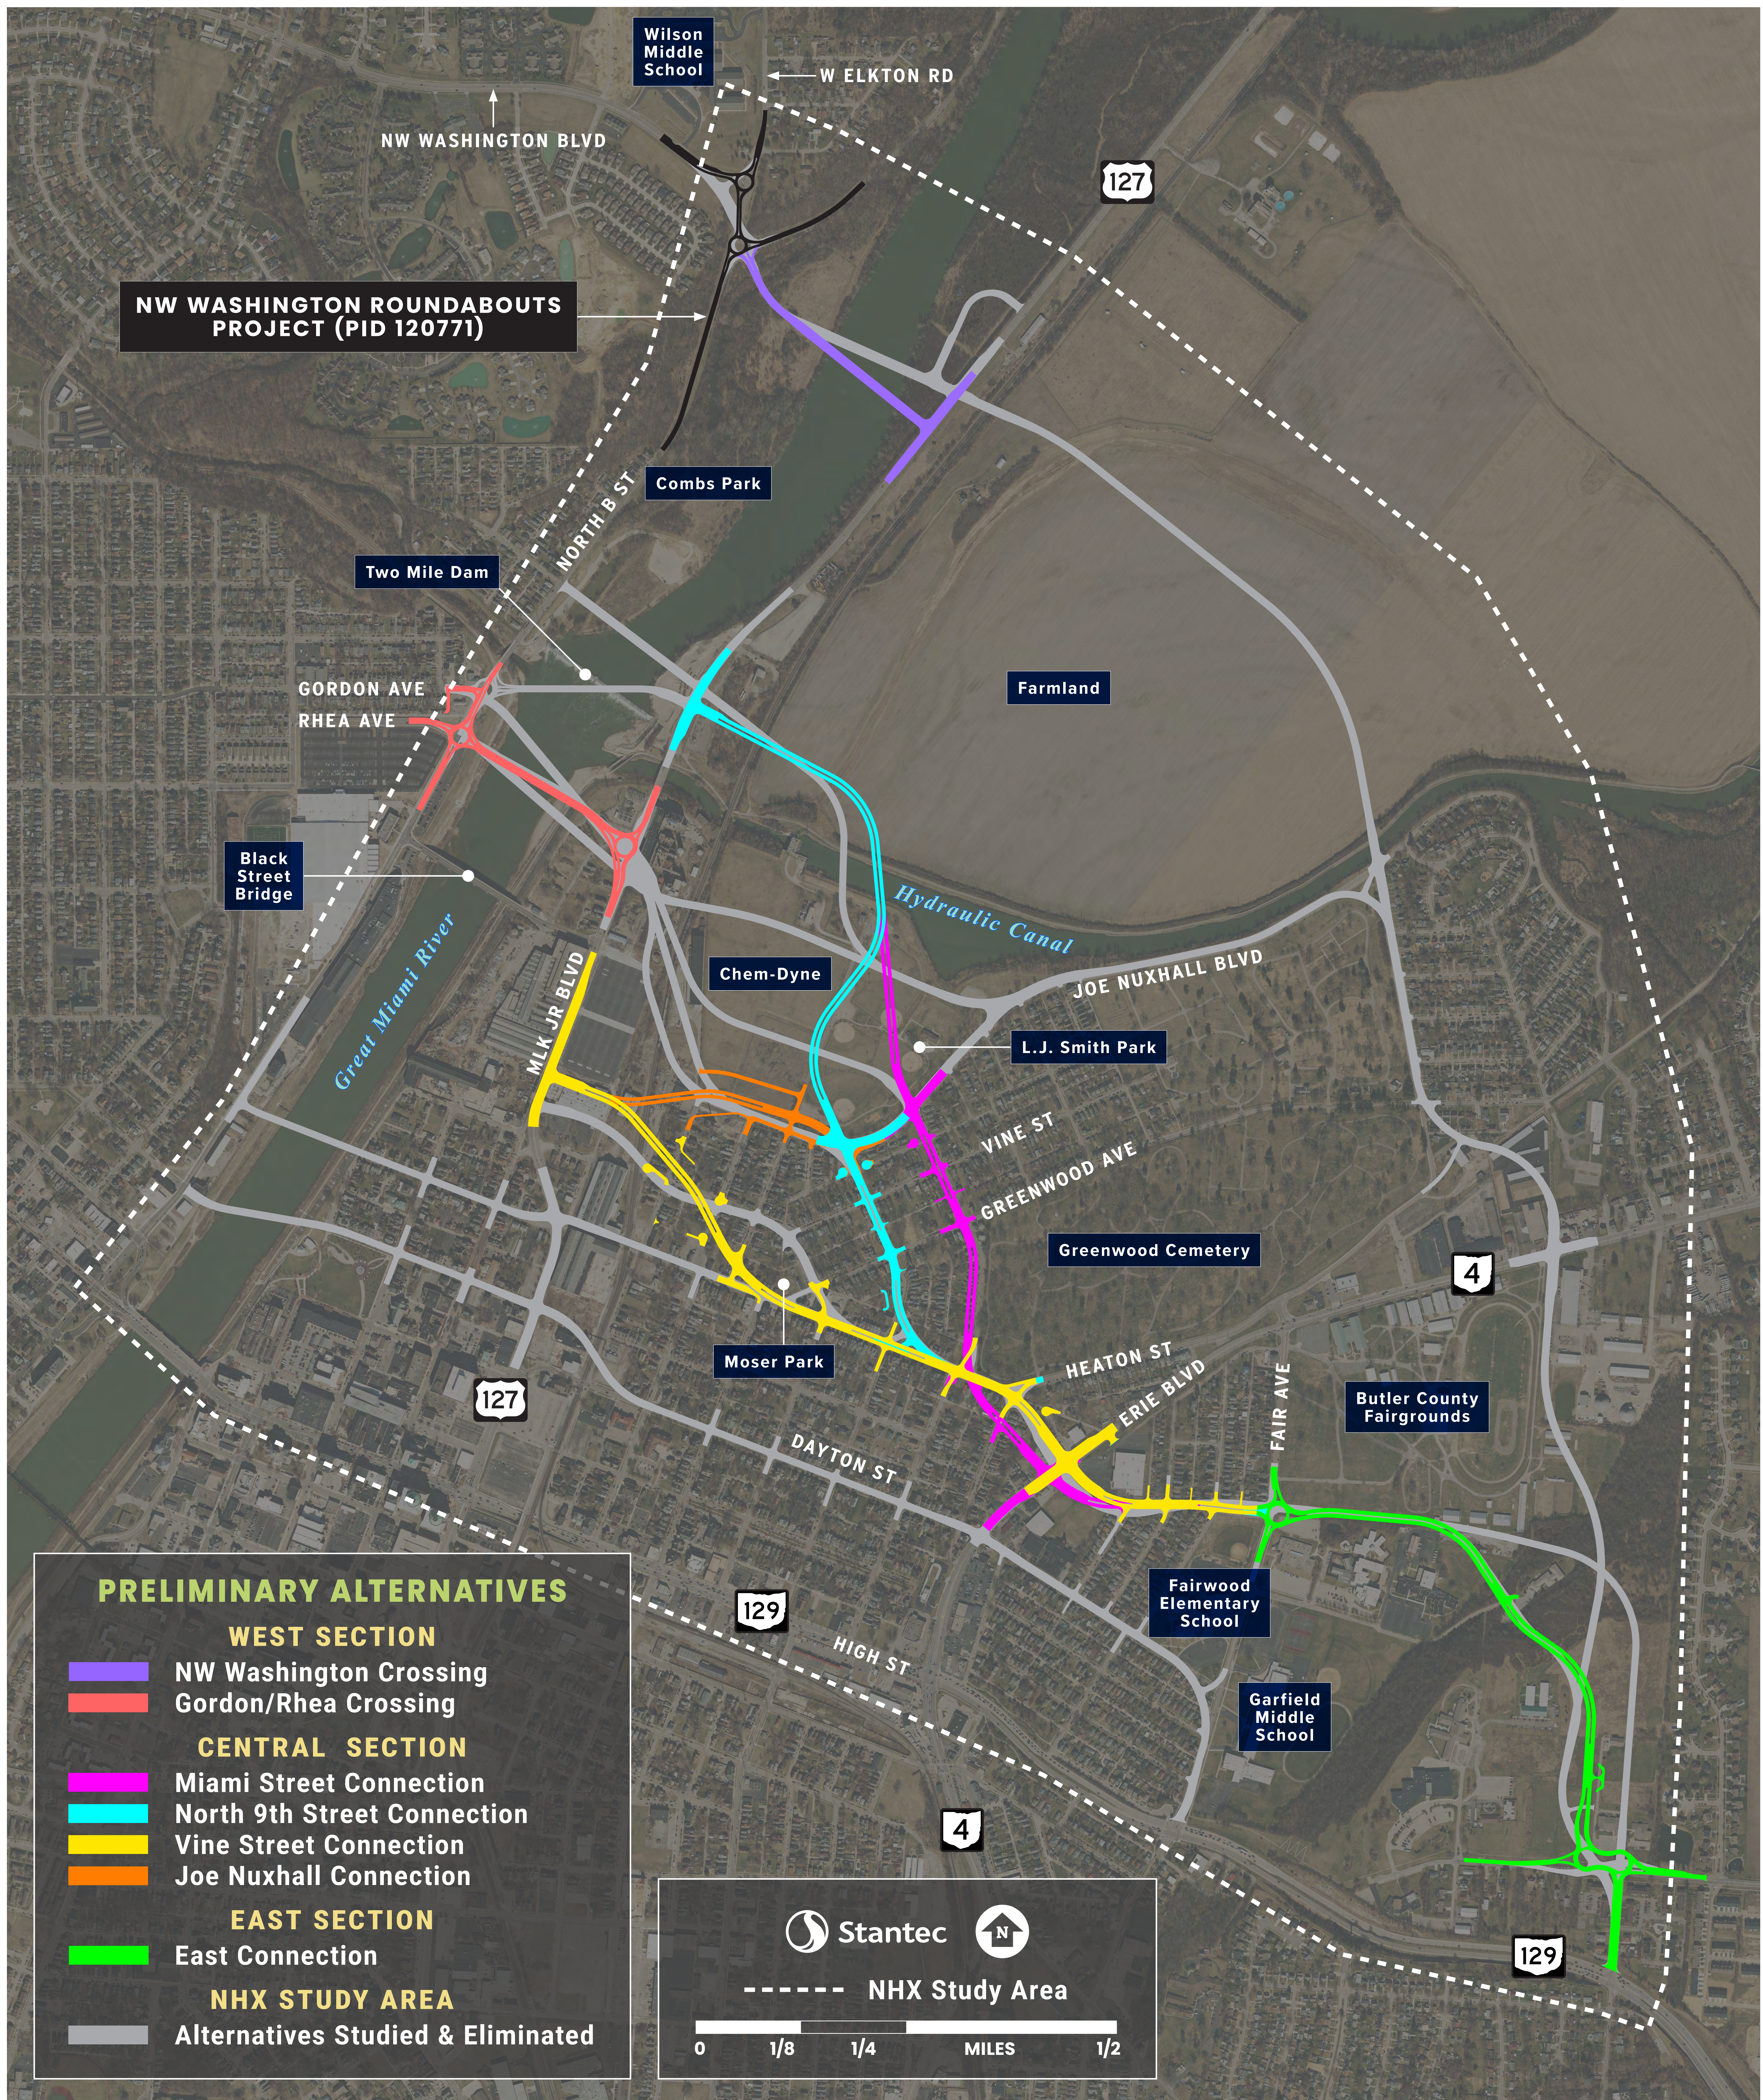

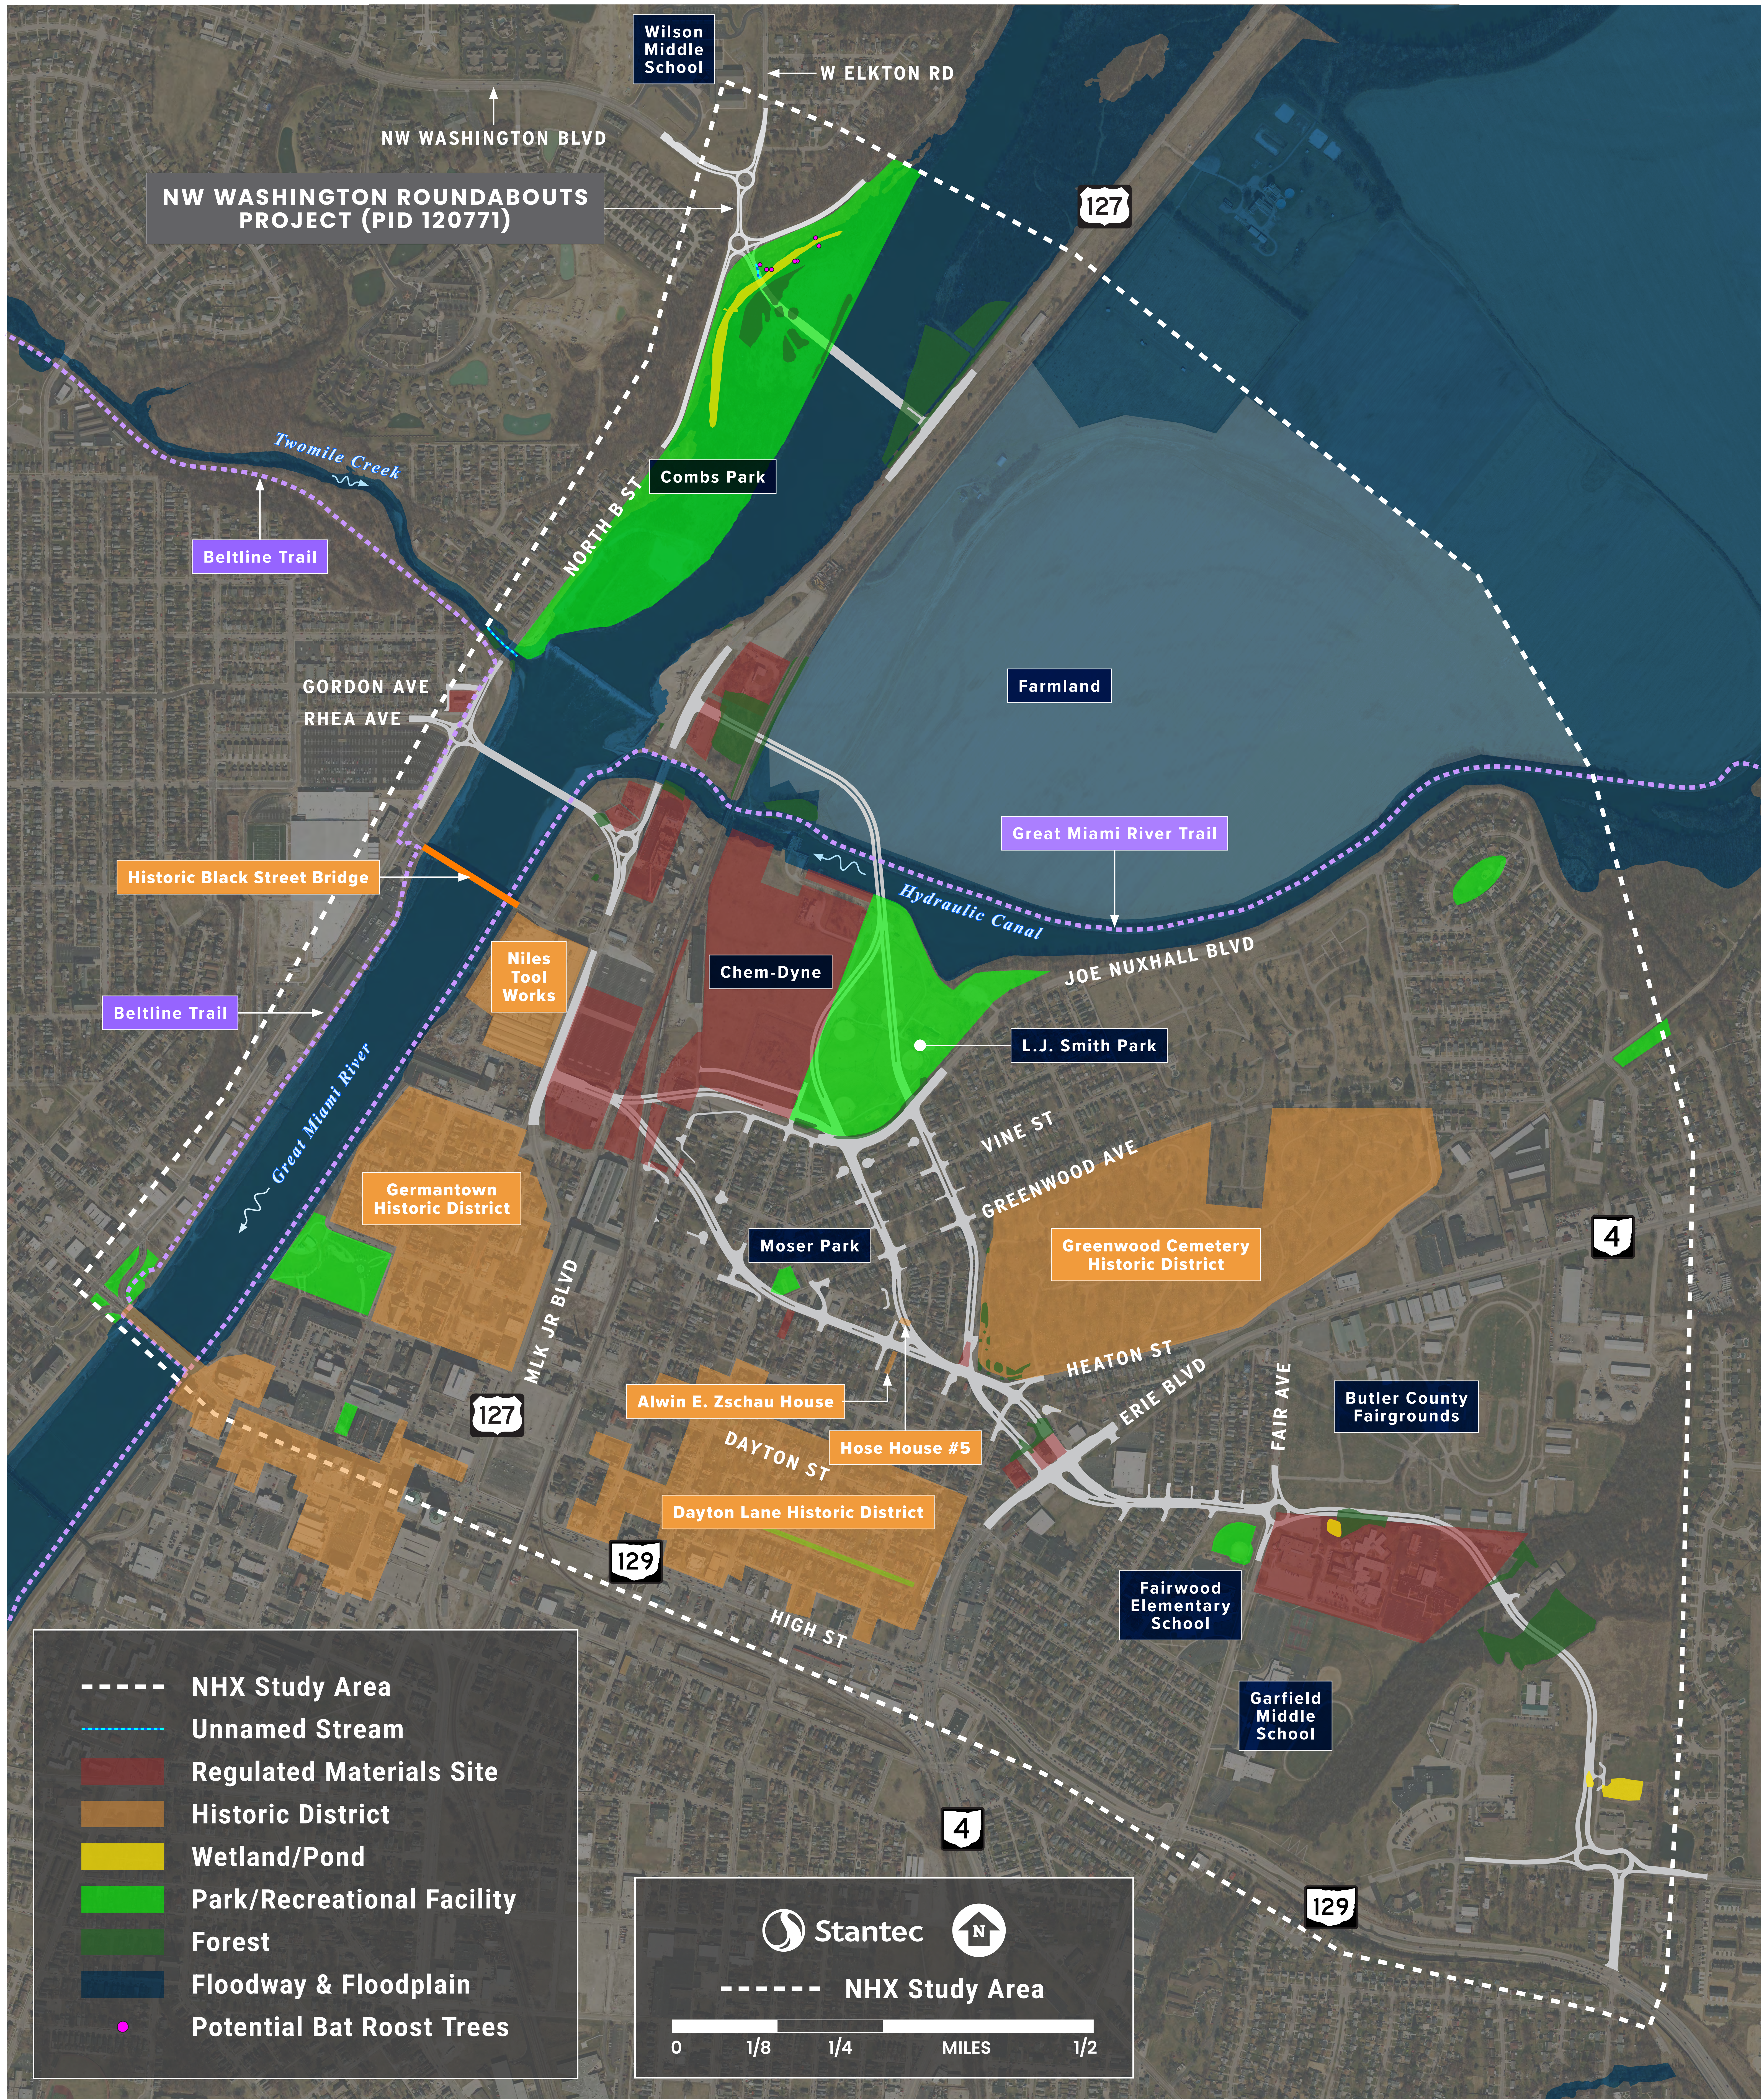

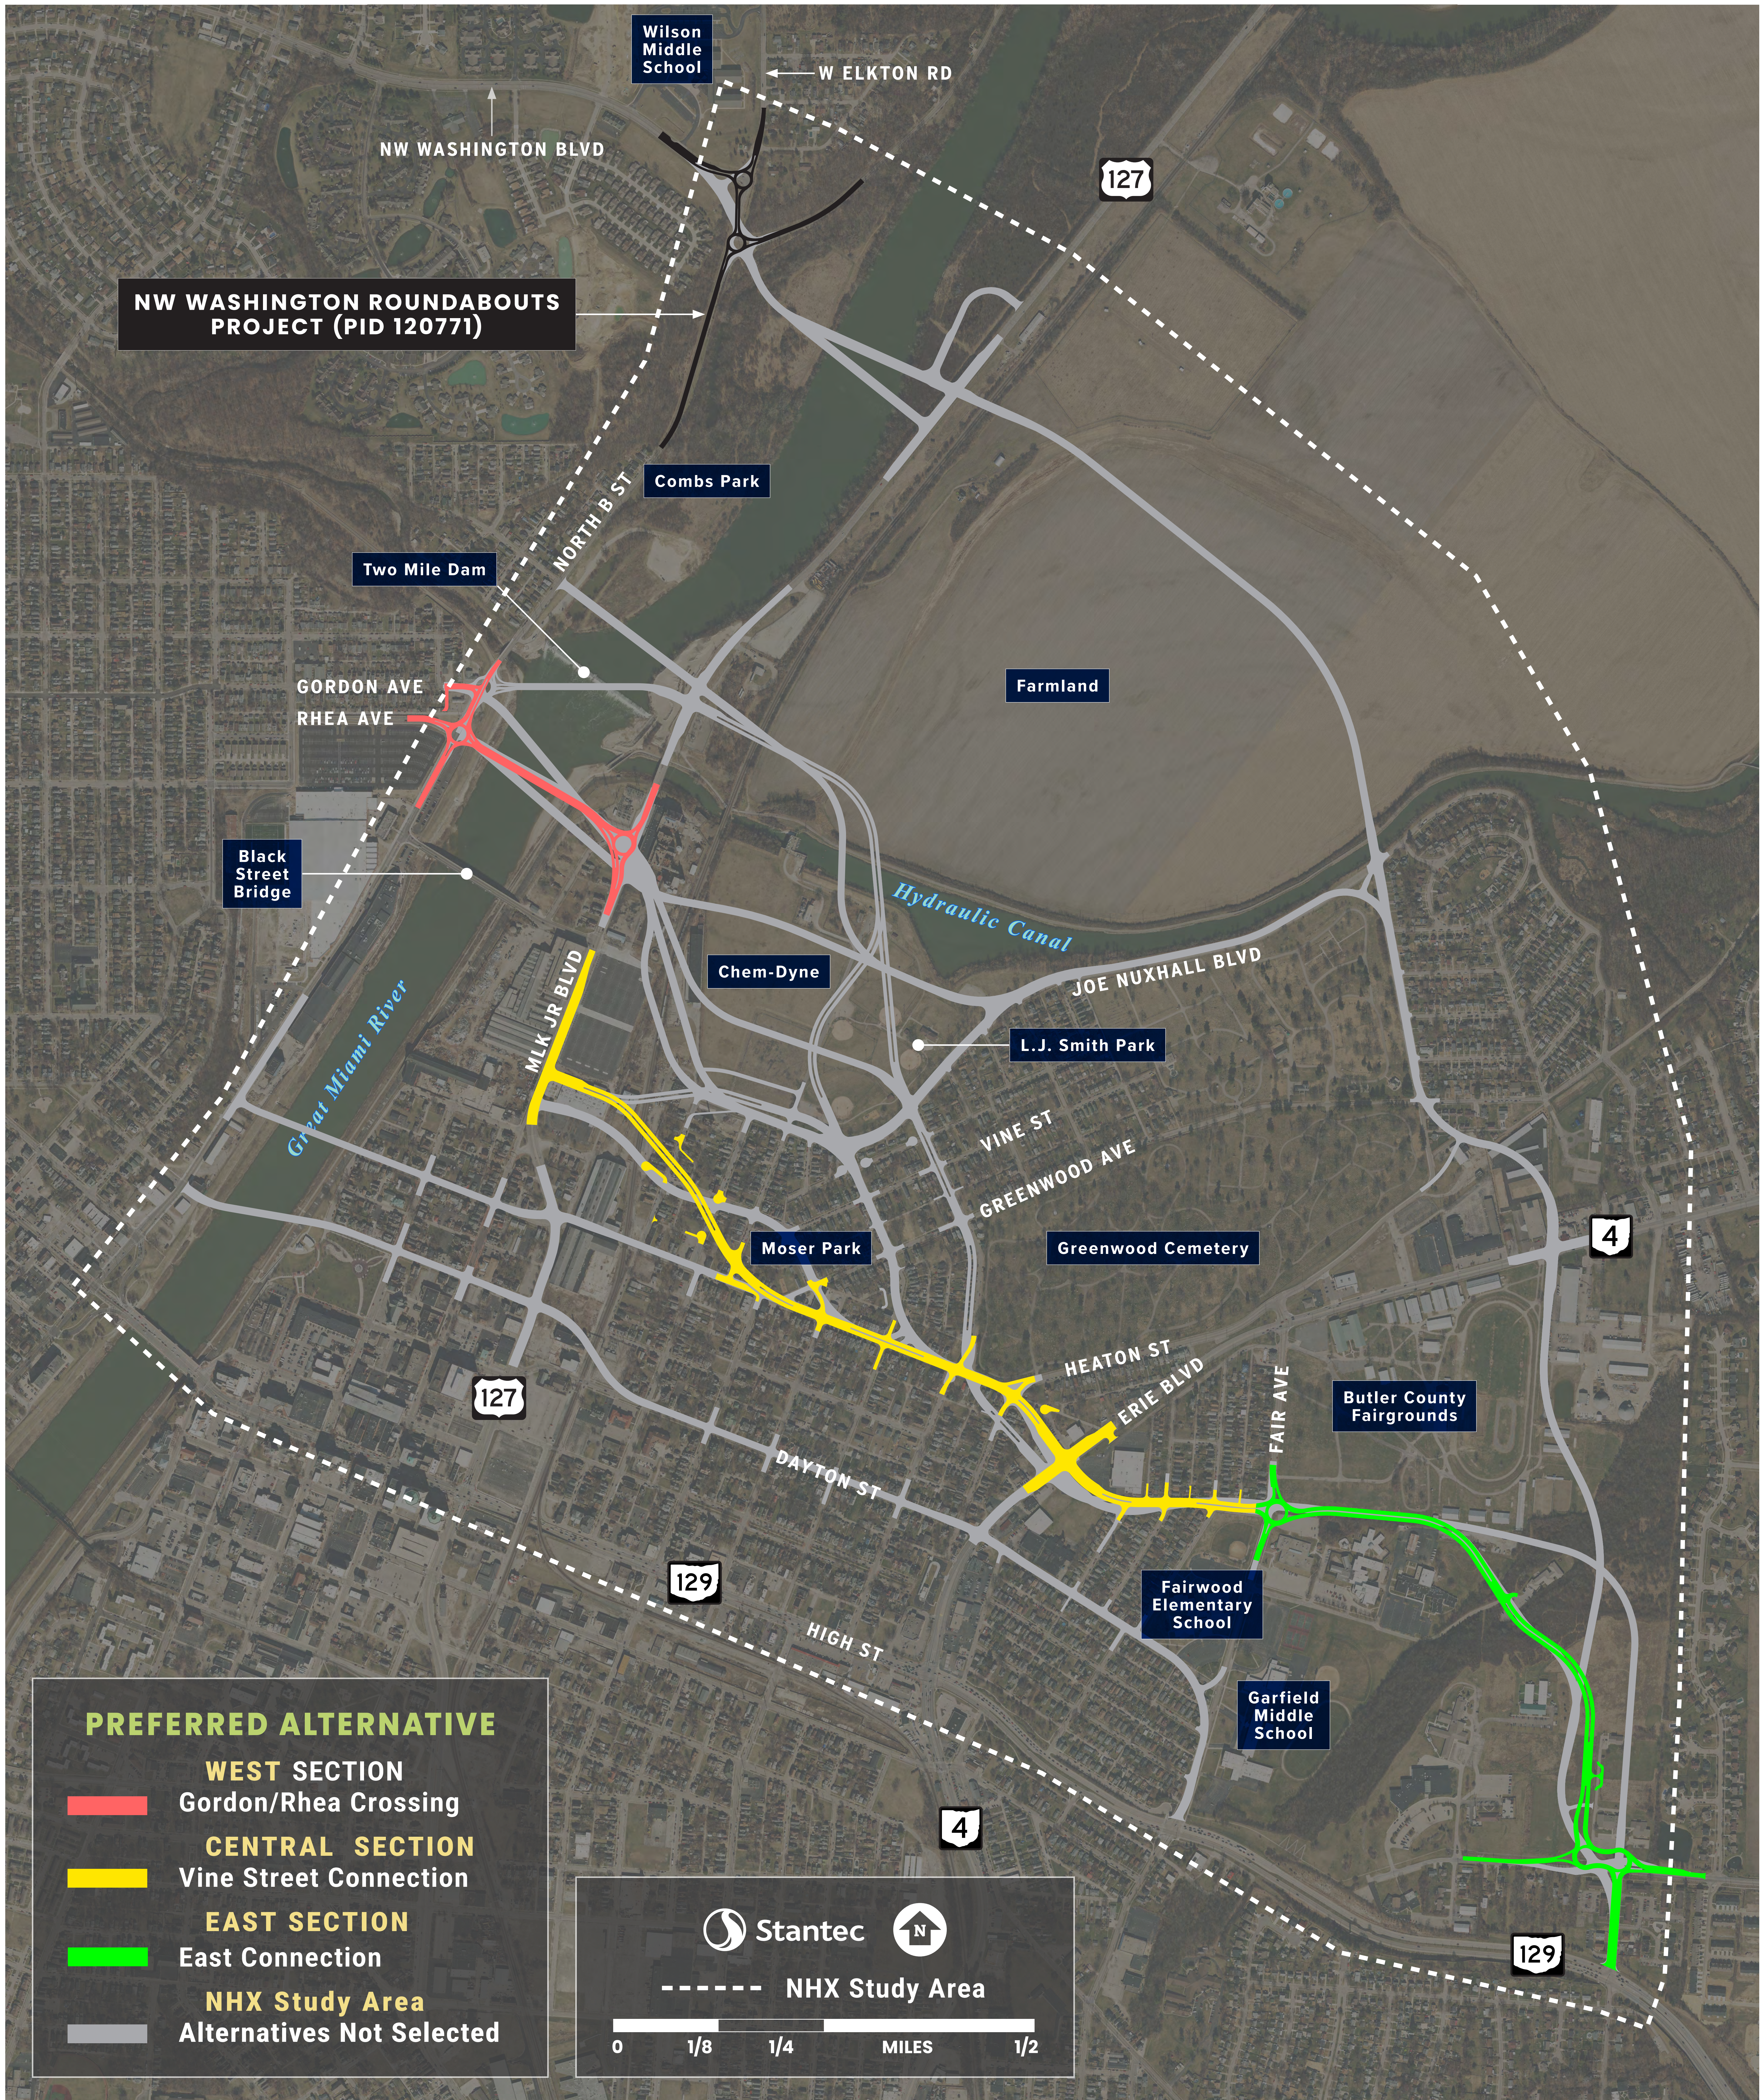

NOTE: the NHX project crosses two Sole Source Aquifers (SSA)

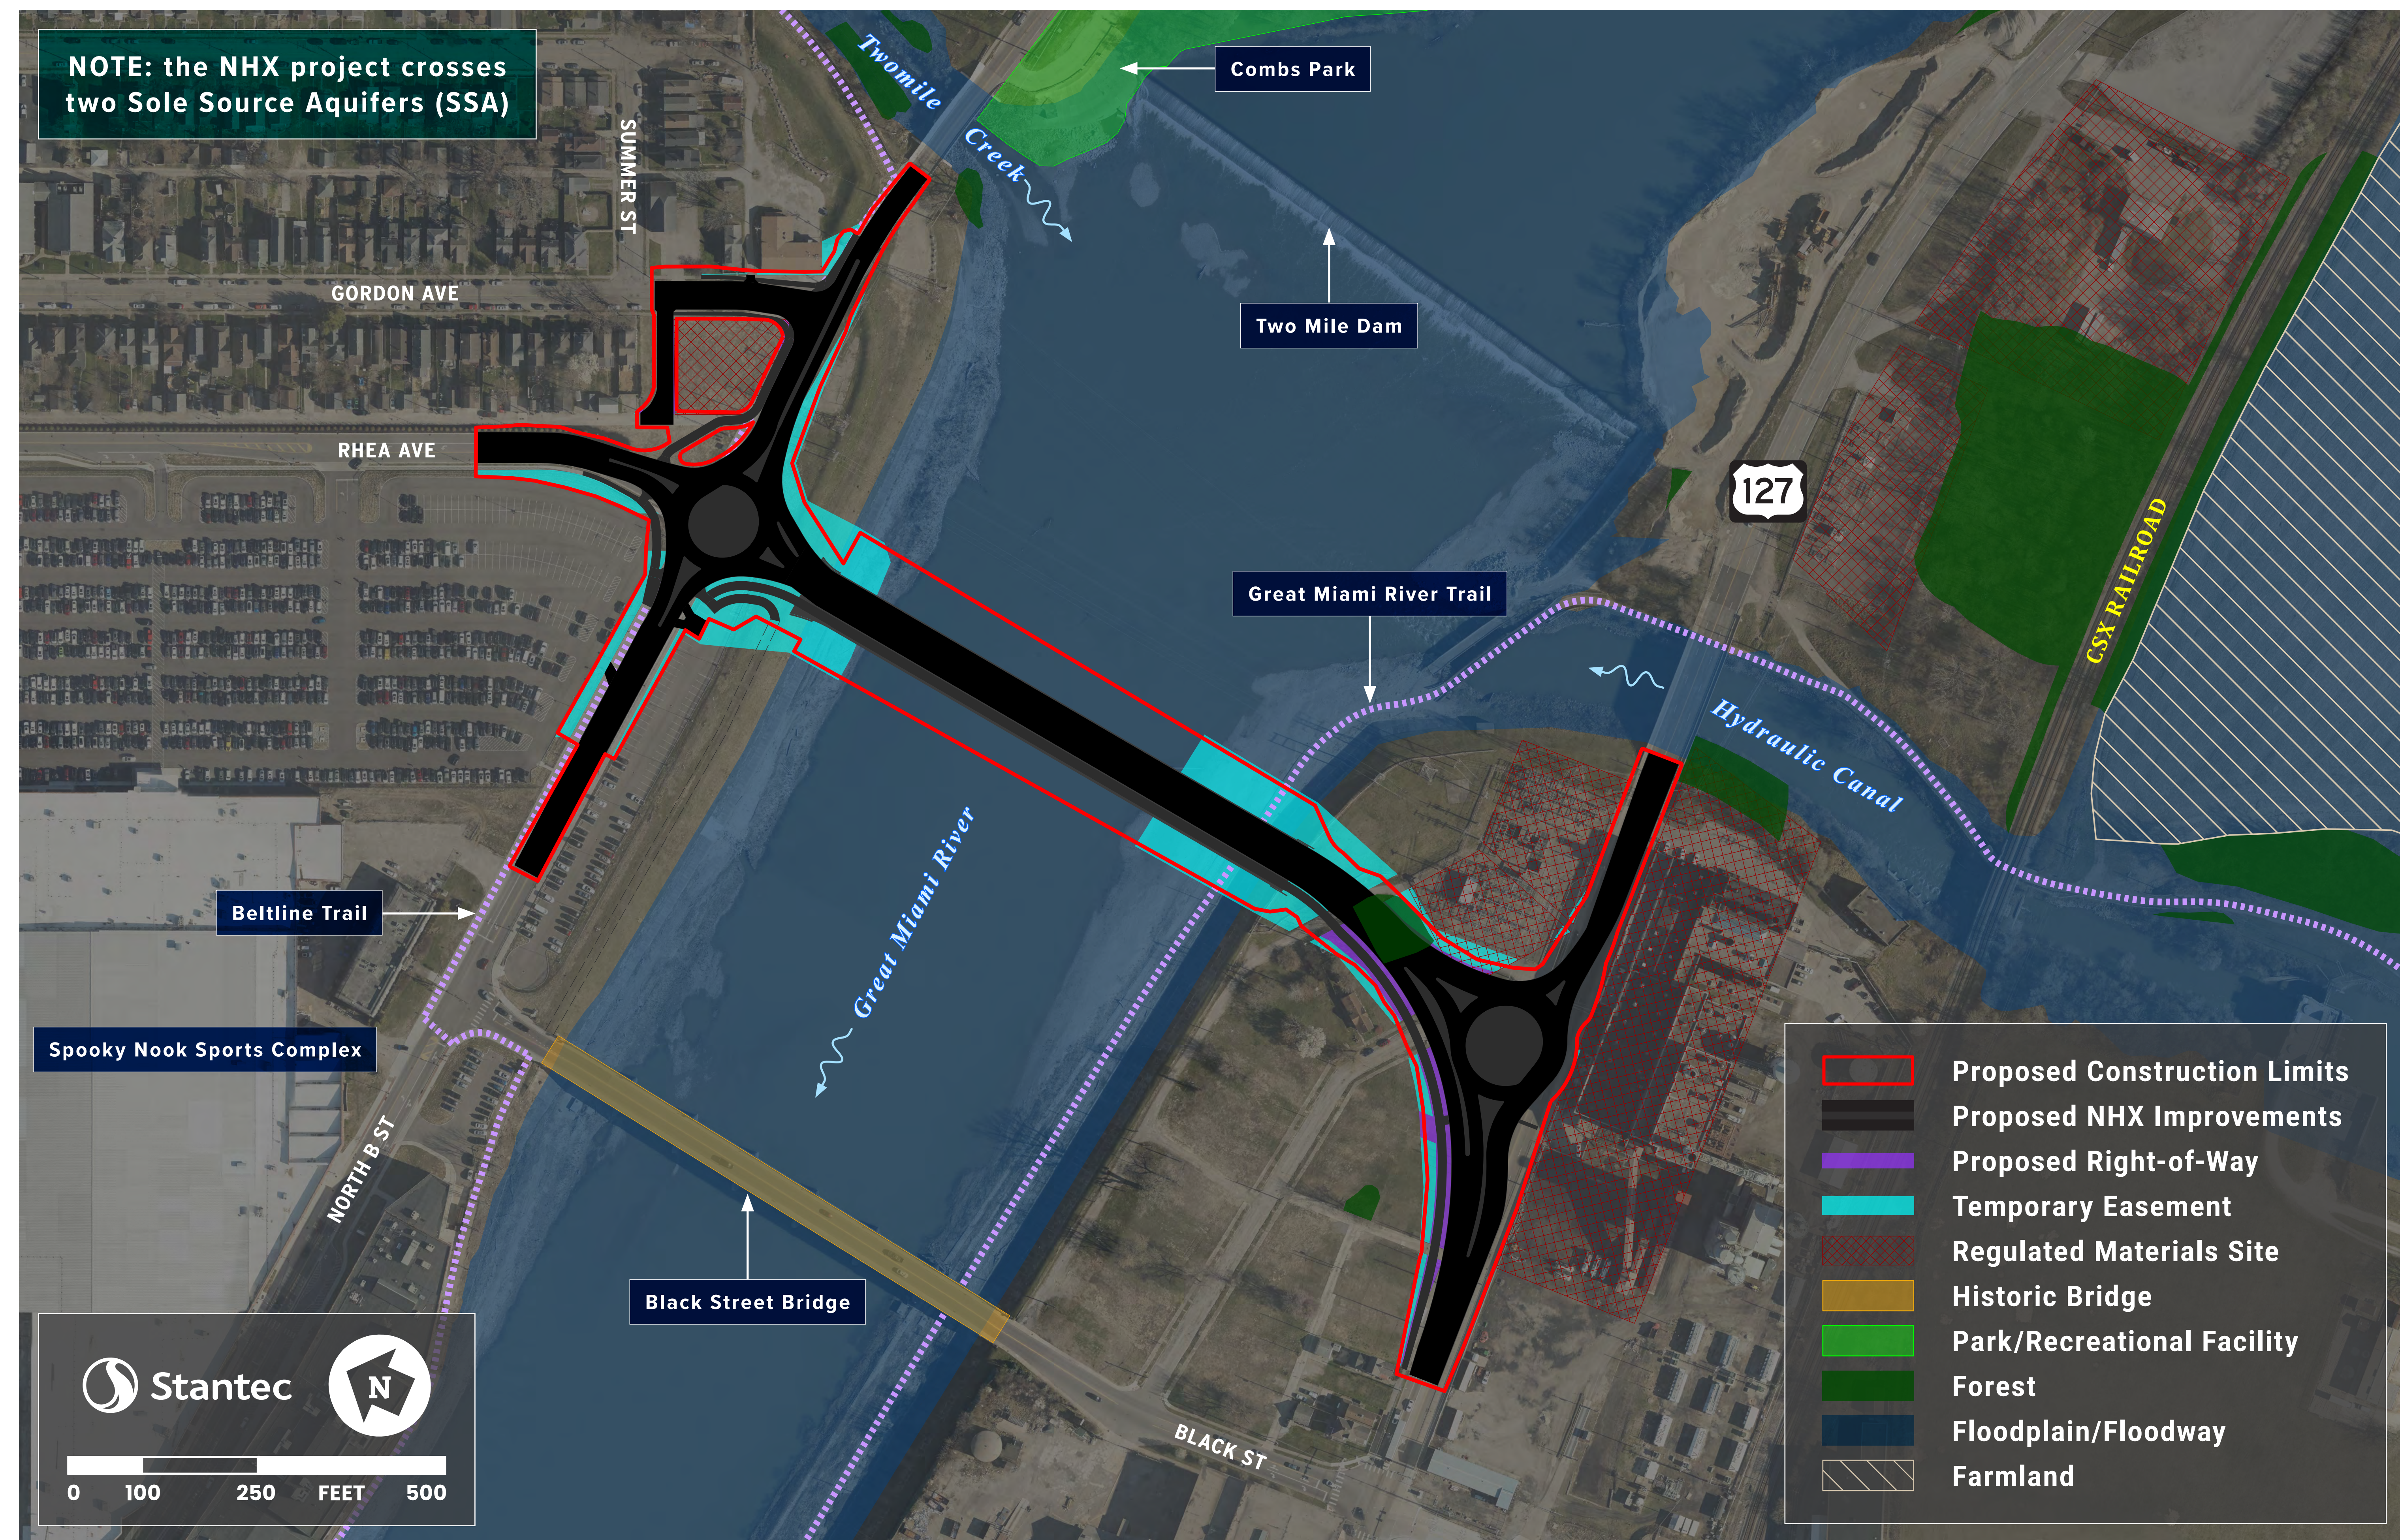



NOTE: the NHX project crosses two Sole Source Aquifers (SSA)

- Proposed Construction Limits
- Proposed NHX Improvements
- Proposed Right-of-Way
- Temporary Easement
- Relocation Parcel
- Forest
- Pond/Wetland

Butler County Fairgrounds

Butler County Board of Developmental Disabilities

Juvenile Justice Center

Butler County Children Services

Humane Society

Butler County Care Facility

Butler County Sheriff Dispatch

Butler County Board of Elections

Garfield Middle School

GILMORE AVE
LOCKWOOD AVE

FAIR AVE

HASTINGS AVE

ZOELLNERS PL
PRINCETON RD

LEEDS LN

HAMPSHIRE DR


129





RENDERED VIEW OF PROPOSED NORTH HAMILTON CROSSING AT SIXTH STREET & VINE STREET – LOOKING SOUTHWEST

Artist rendering. Final project appearance may vary slightly.

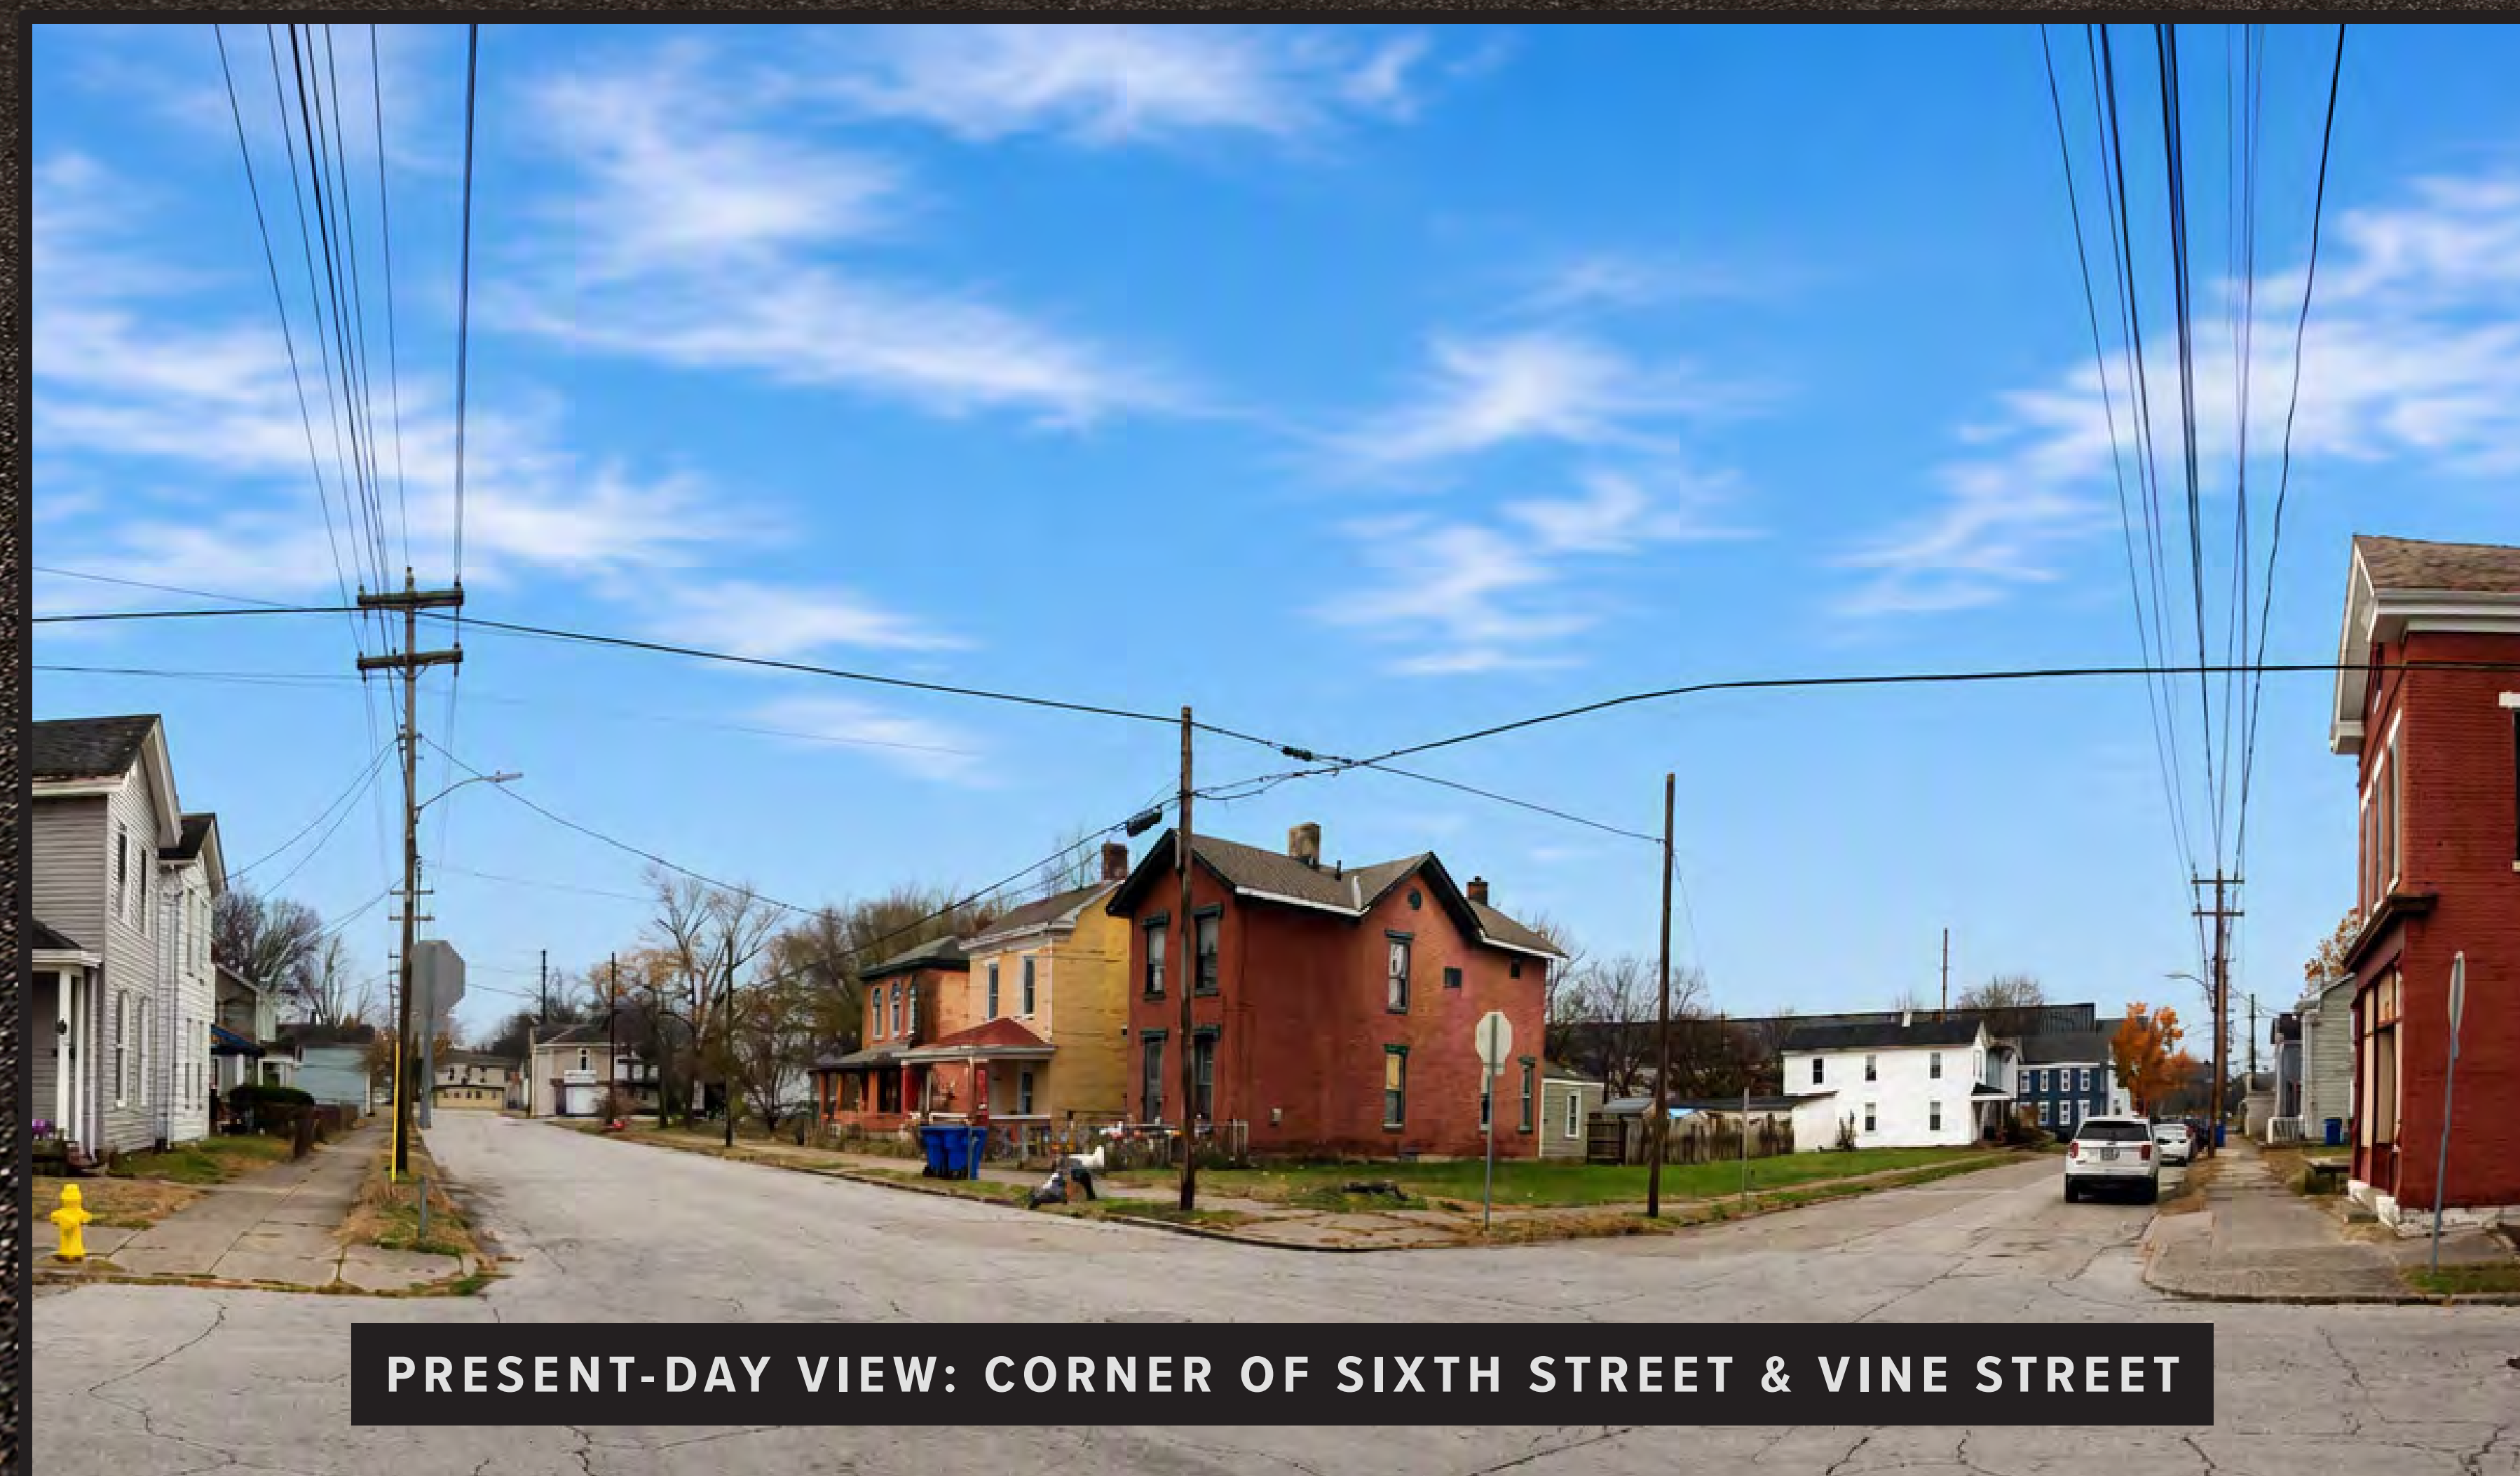

PRESENT-DAY VIEW: CORNER OF SIXTH STREET & VINE STREET



RENDERED AERIAL PERSPECTIVE



PRESENT-DAY VIEW: HEATON STREET

Artist rendering. Final project appearance may vary slightly.




RENDERED VIEW OF NORTH HAMILTON CROSSING AT TENTH STREET – LOOKING WEST

Artist rendering. Final project appearance may vary slightly.



RENDERED VIEW OF NORTH HAMILTON CROSSING AT LOCKWOOD AVENUE – LOOKING EAST TO FAIR AVENUE

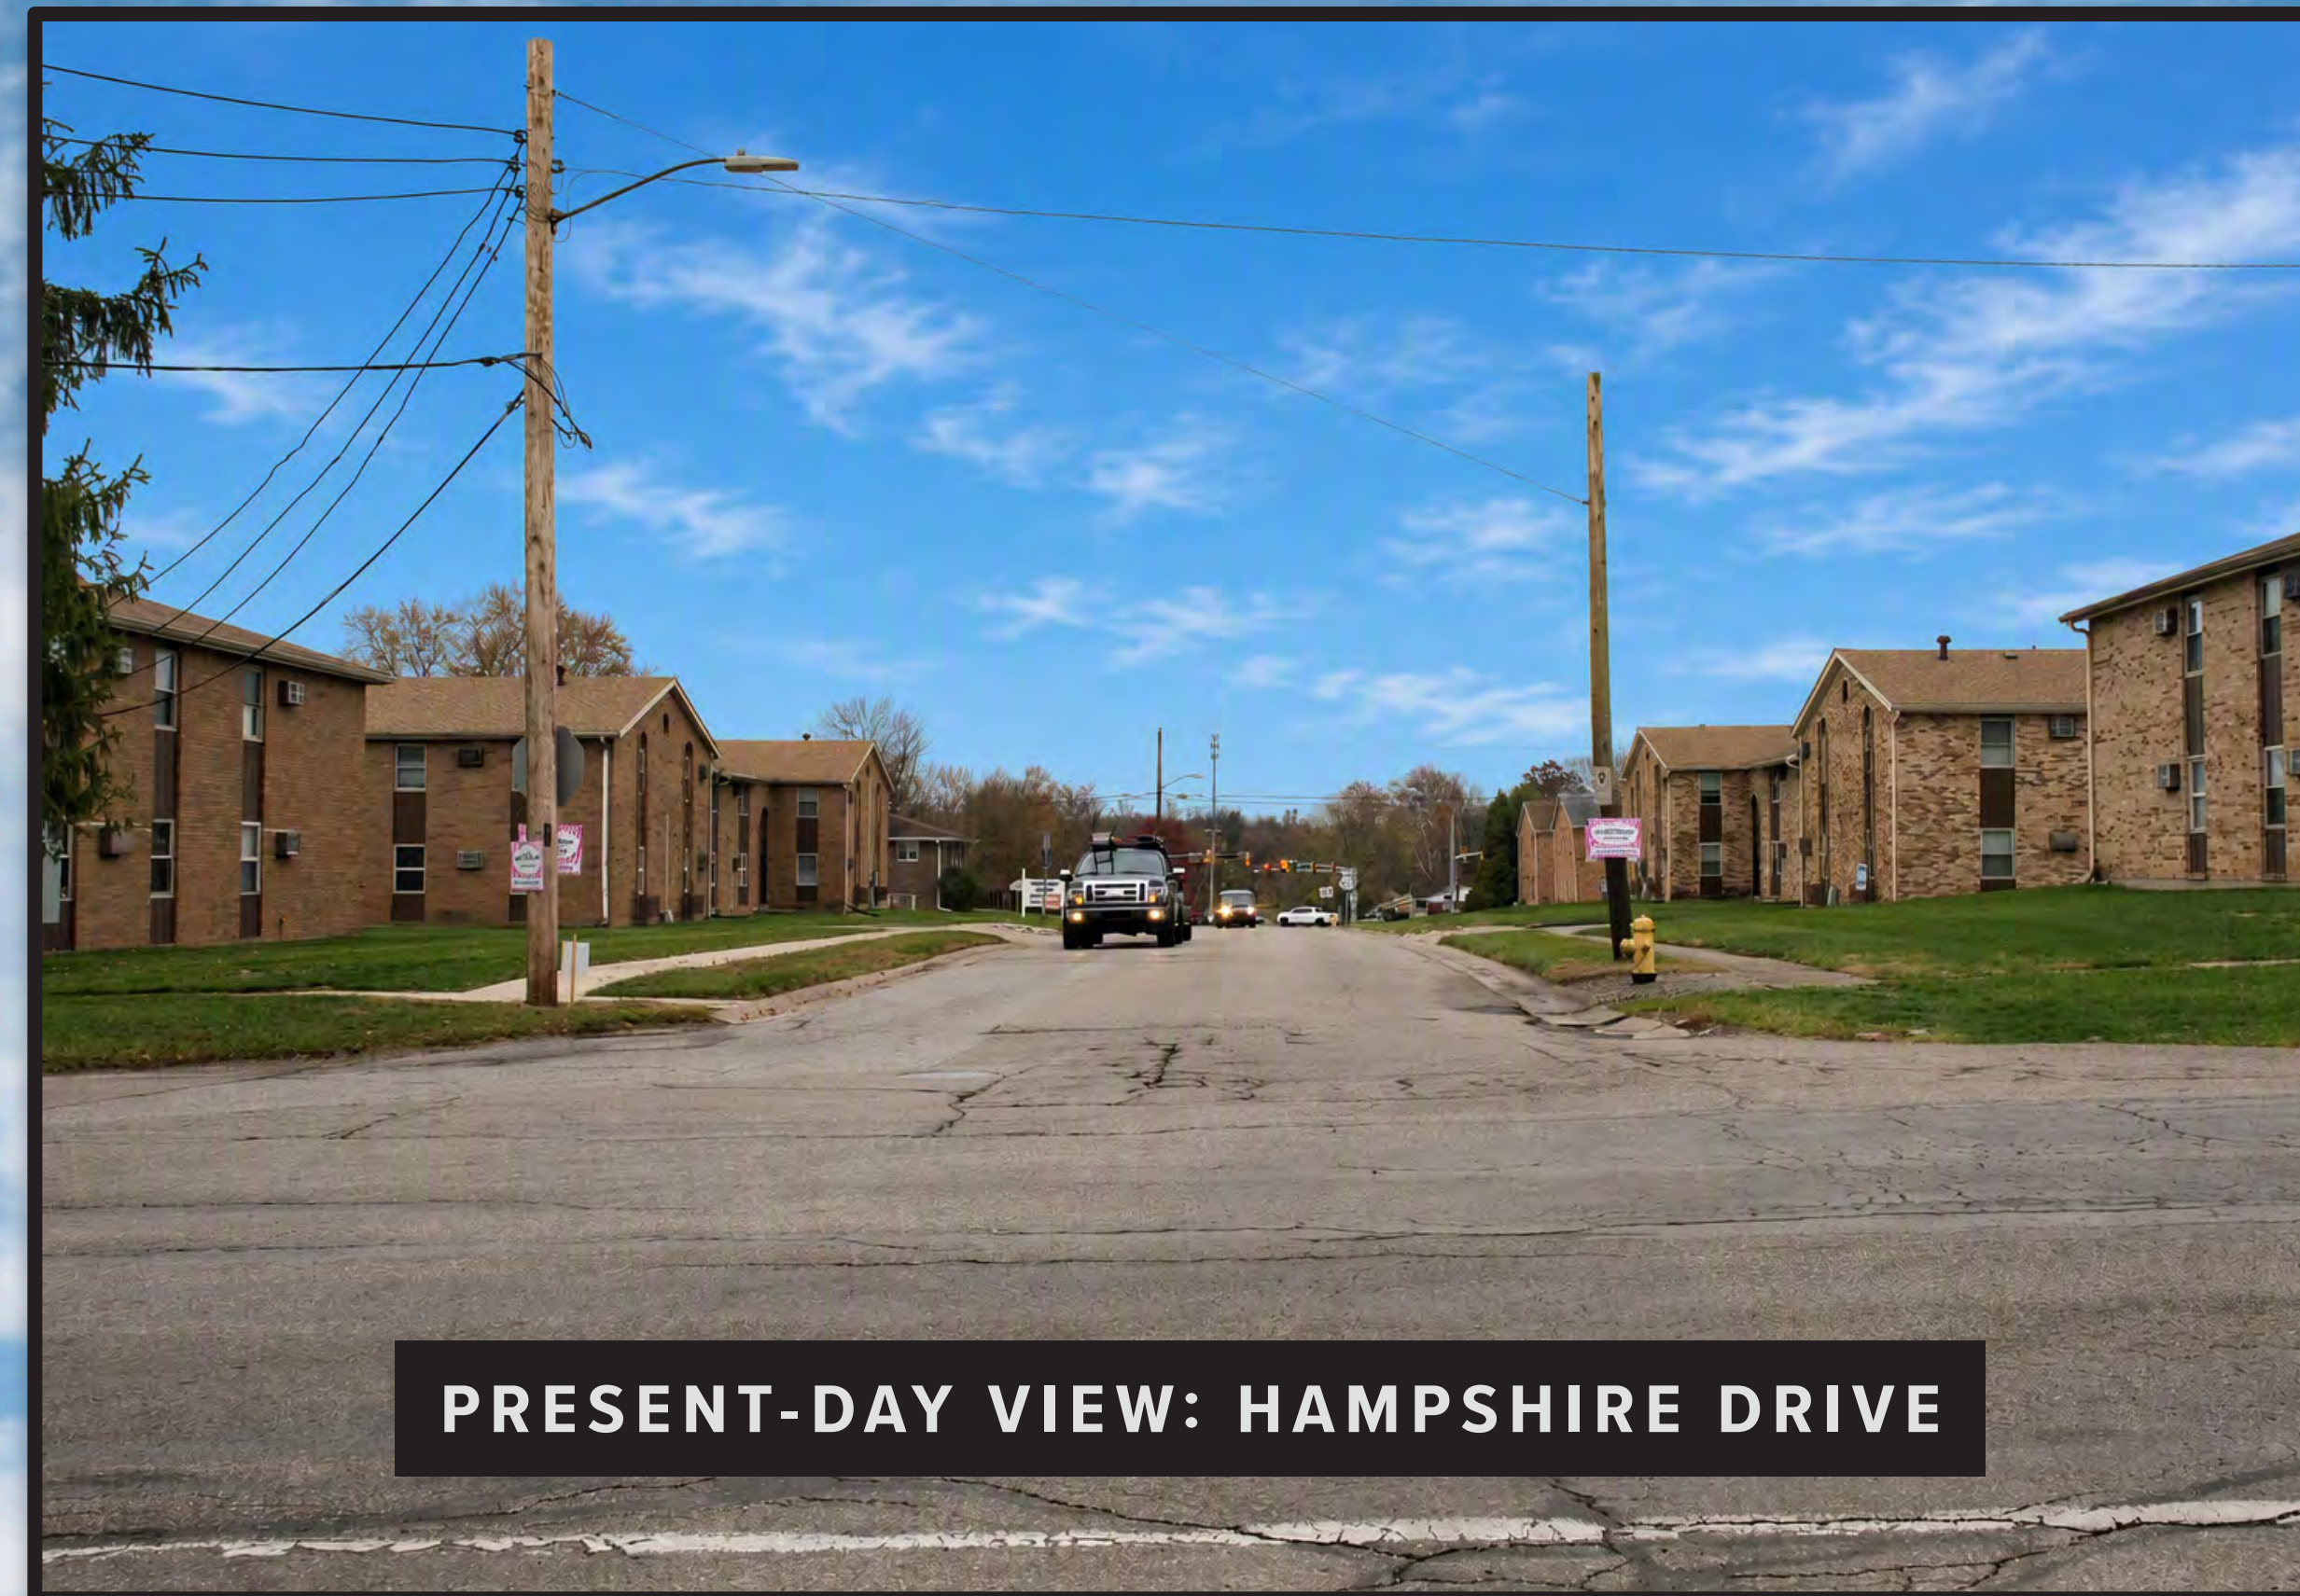

KEY PROJECT DATES

September 10, 2026

Public Hearing: **TODAY**

October 10, 2026

Public Hearing Comment Period Closes

Late 2026

Responses to Public Hearing Comments
Posted on NHX Website

Early 2027

NEPA Decision

The NHX Project will be advanced in phases as funding becomes available.
The overall project is expected to take 20 to 30 years to complete.

Phases currently advancing are highlighted in color
on this board with information on their status

PID 120771

NORTHWEST WASHINGTON ROUNDABOUTS

Funding: Secured Through Construction
Design: Completed September 2026
Right-of-Way Acquisition: Completed September 2026
Construction: Anticipated 2027

NHX WEST SECTION

GORDON-RHEA & NORTH B STREET IMPROVEMENTS

Funding: Secured Through Construction
Design: Currently Underway
Right-of-Way Acquisition: Anticipated 2029
Construction: Anticipated 2030

NHX WEST SECTION

RIVER CROSSING & SR 127 ROUNDABOUT

Funding: Partially Secured for Design – Actively Seeking Additional Funding
Design: Starting Fall 2026
Right-of-Way Acquisition: To Be Determined
Construction: To Be Determined

NHX CENTRAL SECTION

NHX EAST SECTION

PRINCETON & HAMPSHIRE ROUNDABOUT

Funding: Actively Seeking Funding
Design: To Be Determined
Right-of-Way Acquisition: To Be Determined
Construction: To Be Determined

NHX EAST SECTION